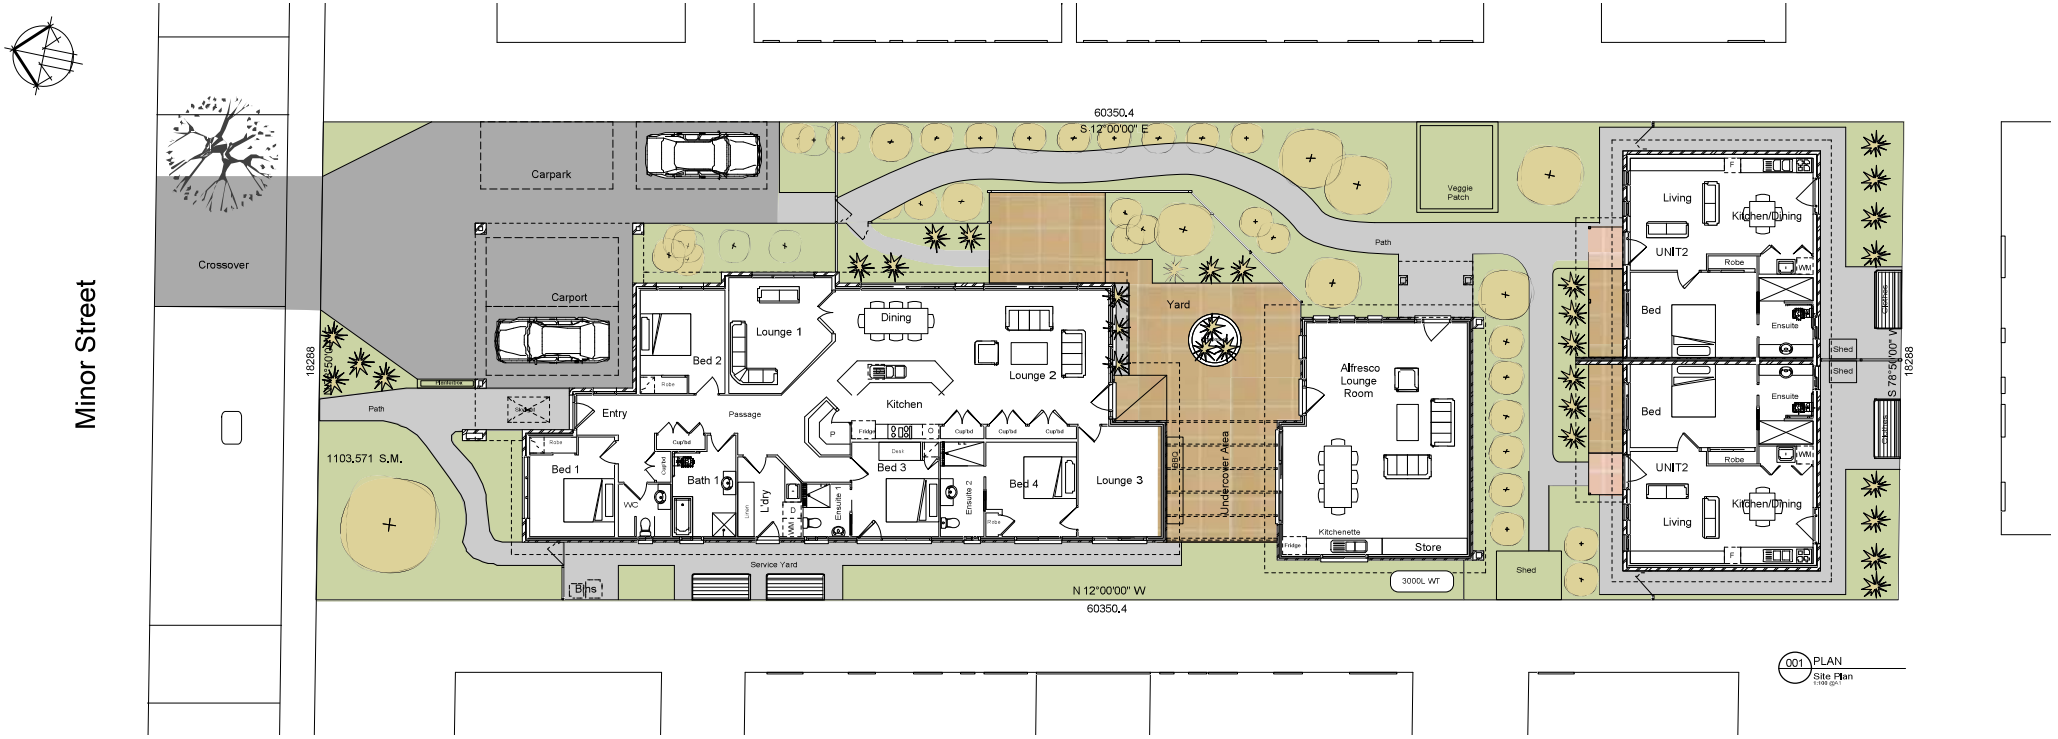

No.	Date	REVISION	By	No.	Date	ISSUE	By
3	10/9/12	Internal changes a sper meeting 5/9/2012	SJ				
2	23/5/12	Changes as per Meeting 2-5-12	AR	1	10/9/12	Revised internal as per clients meeting	SJ
1	18/4/12	Issued to Client	AR				

BRANDRICK
plan for perfection

STATUS KEY	
S	Sketch Design Drawings
P	Planning Drawings
T	Tender Drawings
C	Construction Drawings

Proposed Residential Development

5 Minor Street Echuca

Community Respite and Living

Coloured Site Plan

Status: S

SCALE: as shown

Drawn By: AR
Checked By: SJ
CAD File Name: 439-01-11-S-2.vwx
Dwg Date: Date
Plot Date: 18/4/12

Project No. 439-01-11

Drawing No. **05 S 3** Rev#

OF 5

This work is not to be copied or reproduced in any form without the prior written permission of the author.

541-543 High Street, P.O.Box 505 Echuca VIC 3564 T:(03) 5482 6984 F: (03) 5482 4287 E: admin@brandrick.com.au W: brandrick.com.au