Supported Accommodation
33 Maiden Street, Moama NSW 2731
Community Living & Respite Services Inc

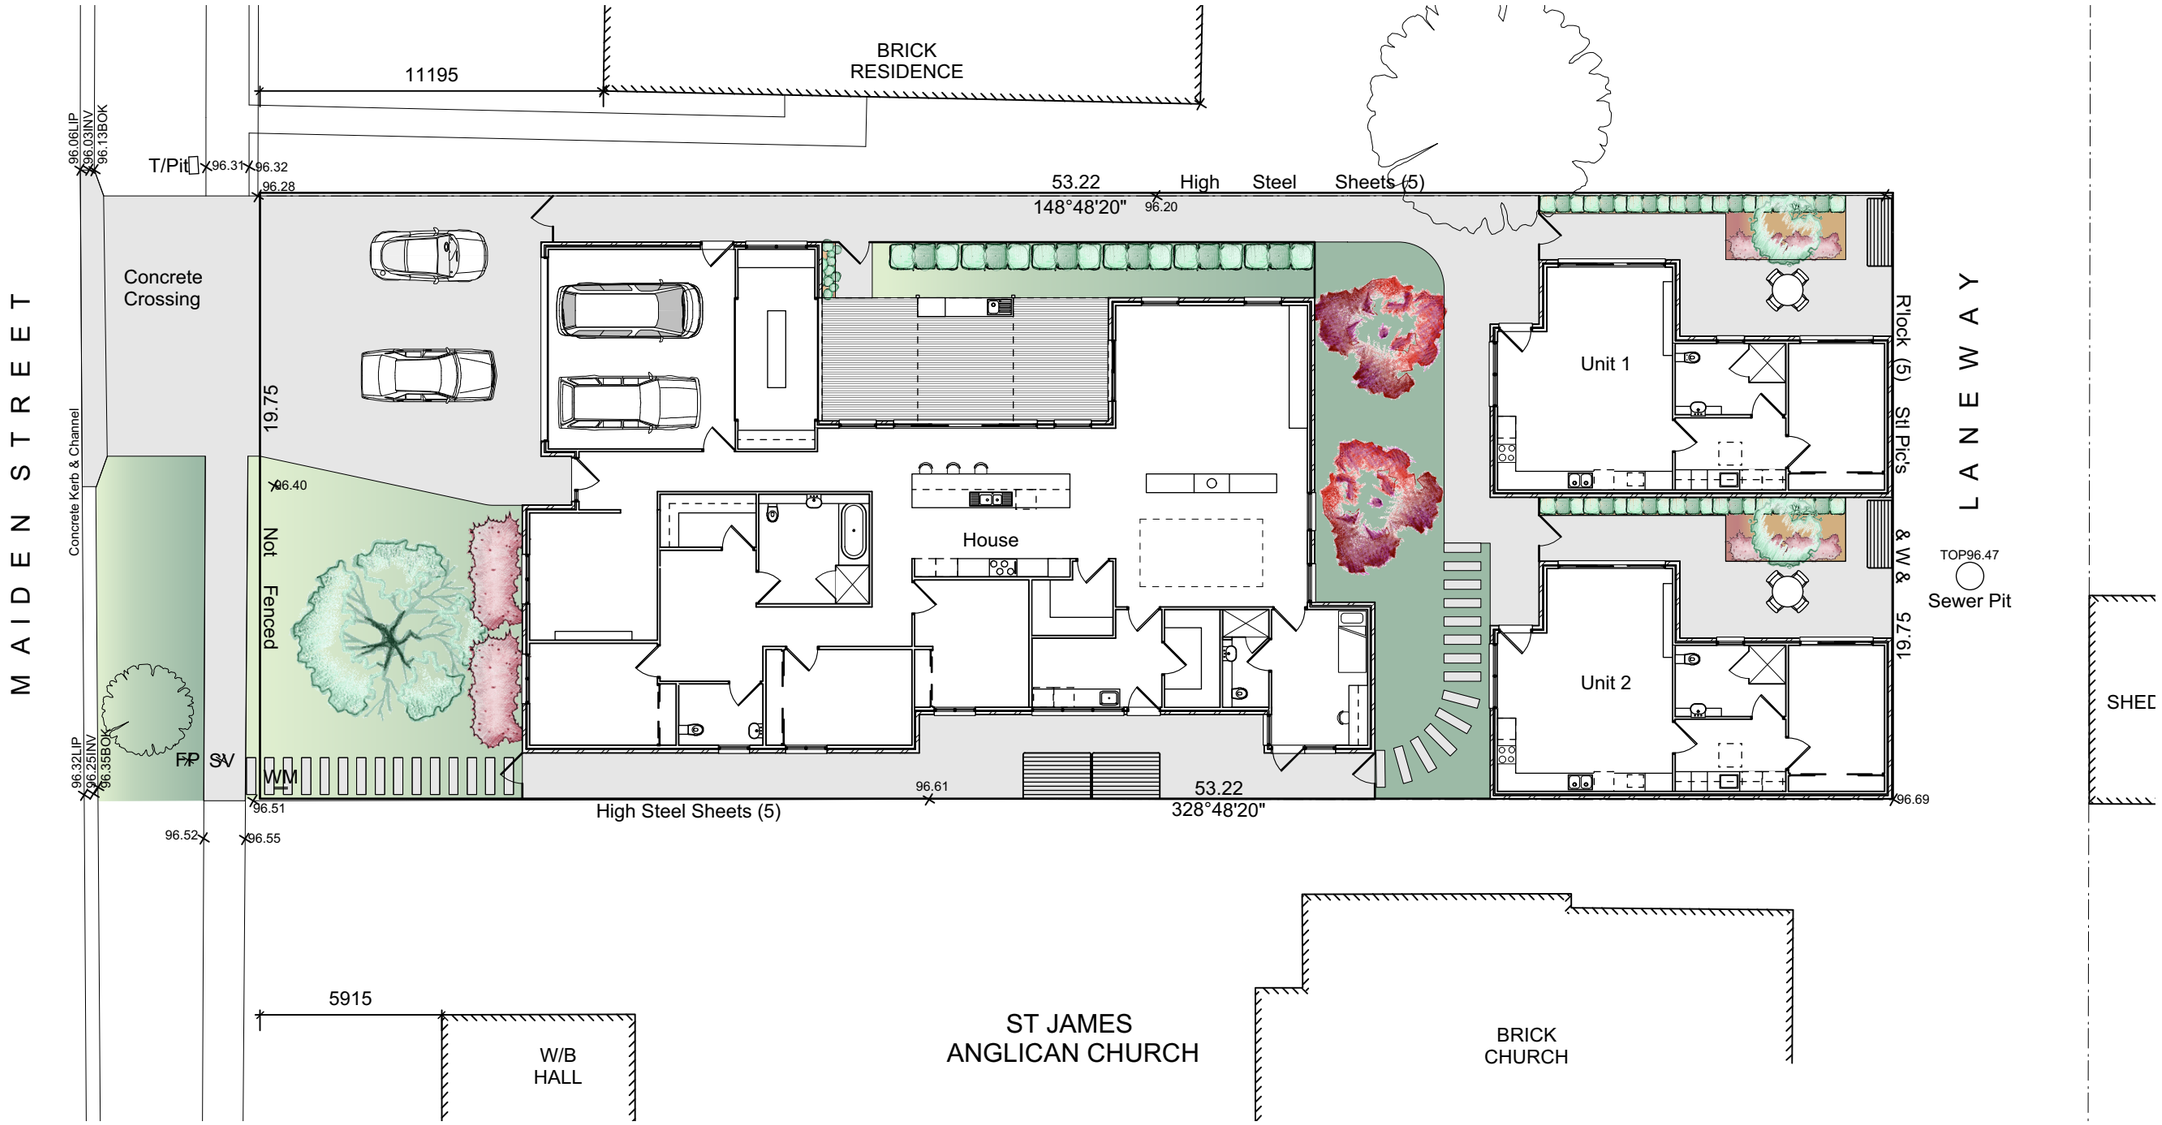

1 / 03 PLAN Site Option 1
Scale: 1:200

Site Plan Option 1

03 S 2

206-01-17

2	04/10/17	Bathroom privacy revised	AH
1	03/10/17	Issued to Board	AH

BRANDRICK ARCHITECTS
plan for perfection
541-543 High Street, P.O.Box 505 Echuca VIC 3564 T:(03) 5482 6984 F: (03) 5482 4287 E: admin@brandrick.com.au W: brandrick.com.au