AREA ANALYSIS - UNIT 01

NAME	AREA	SQ'S
UNIT 01 - GARAGE	23 m²	3
UNIT 01 - RESIDENCE	143 m²	15
UNIT 01 ALFRESCO	23 m²	2
	189 m²	20

AREA ANALYSIS - UNIT 02

NAME	AREA	SQ'S
UNIT 02 - ALFRESCO	17 m²	2
UNIT 02 - GARAGE	24 m²	3
UNIT 02 - RESIDENCE	138 m²	15
	179 m²	19

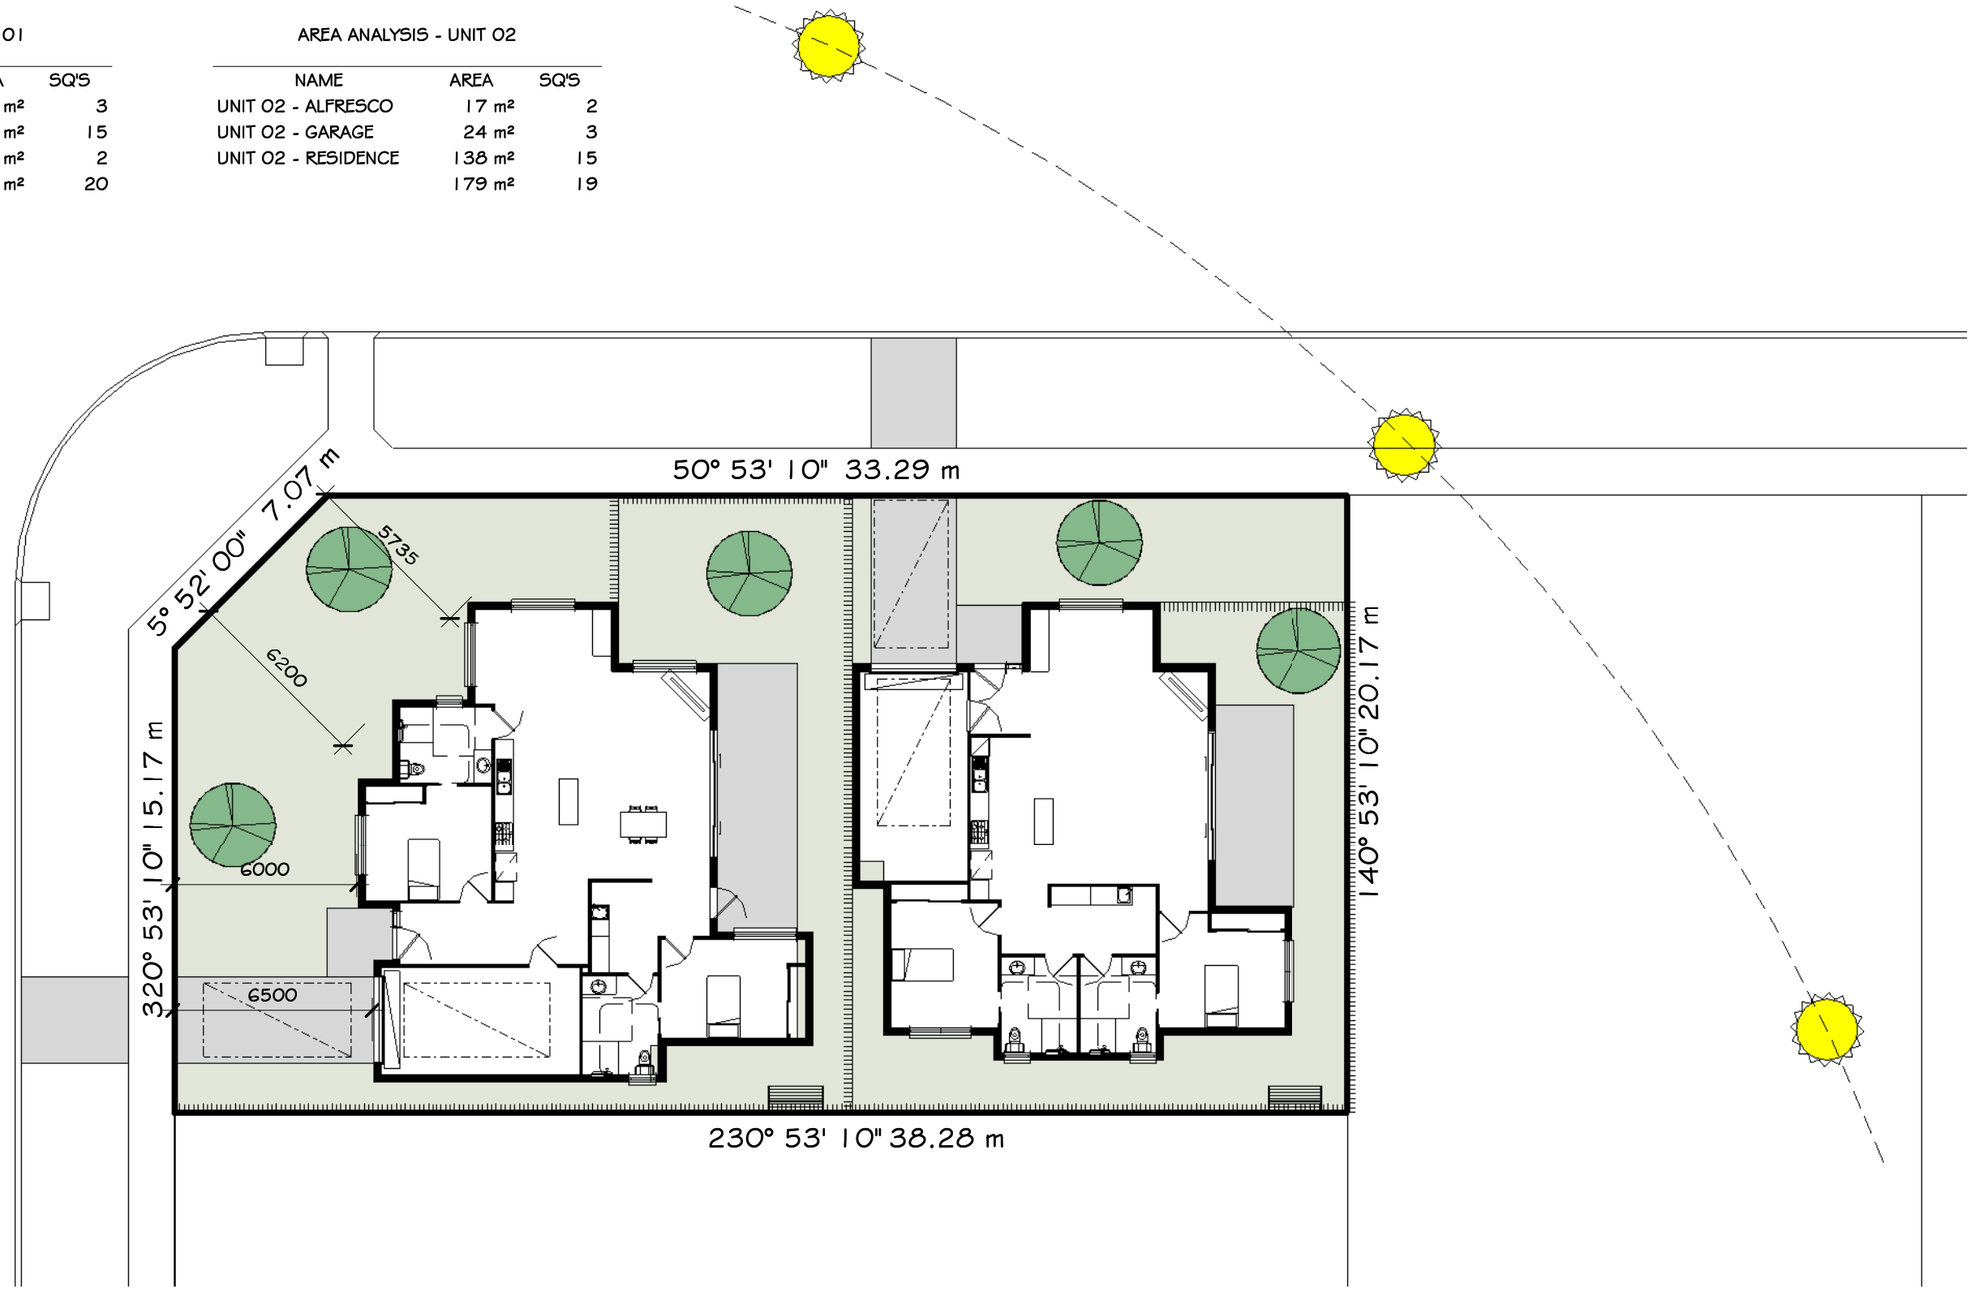

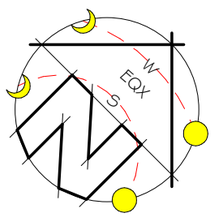

FLOOR PLAN

SCALE: 1 : 200

edg
www.edg.space
445 High Street, Echuca 3564
236 View Street, Bendigo VIC 3550
Level 3, 480 Collins Street, Melbourne VIC 3000
www.edg.space
1300 290 184

No.	Description	Date

CLRS COMMUNITY HOUSE
2 SPOONBILL STREET
MOAMA NSW 2731

SITE PLAN

Project number	2022 0012
Date	APRIL 2022
Drawn by	AMcD
Scale	1 : 200
ABN. 74 631 536 475	RBP No. 18414

CP02

Sheet CP02 Of CP01

MEMBER bdav Building Designers Association Victoria

X:\2022\20220012 - MORRISON, Alistair - Proposed 2 x SDA Units , 2 Spoonbill Street MOAMA NSW 2731\DRAWINGS\8. REVIT DRAWINGS\2022 0012 - CP01.2.rvt

8/04/2022 5:06:57 PM

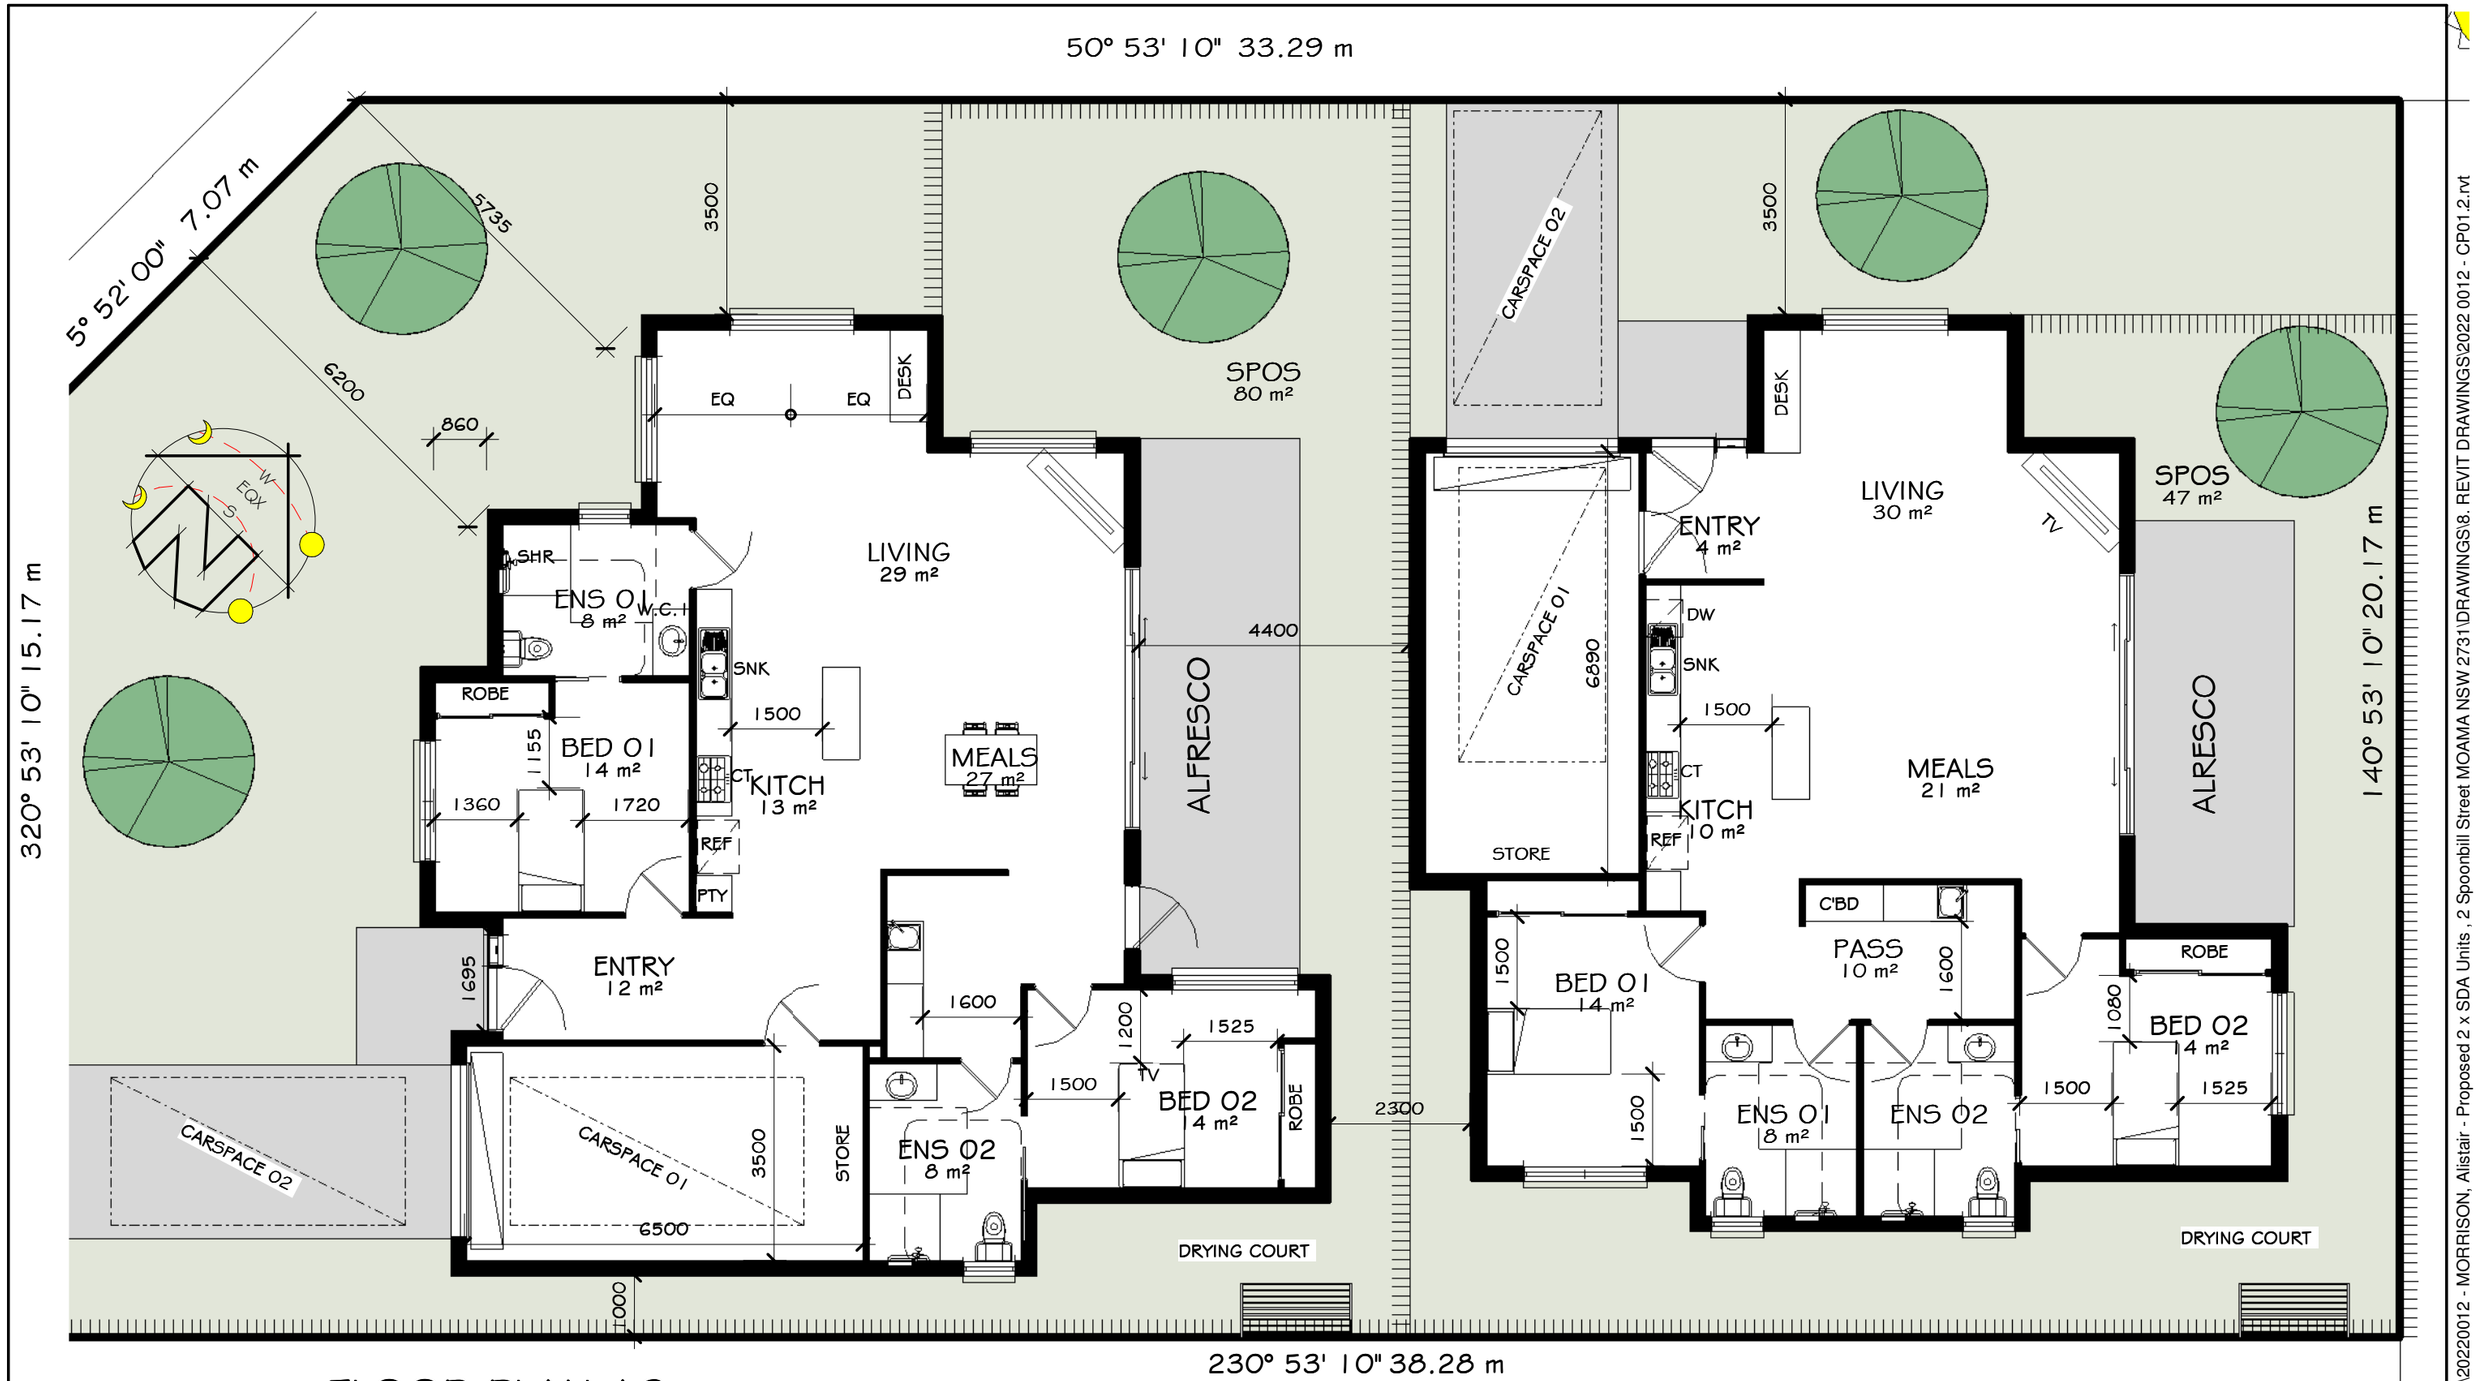

UNIT 01

FLOOR PLAN A3

UNIT 02

X:\2022\20220012 - MORRISON, Alistair - Proposed 2 x SDA Units , 2 Spoonbill Street MOAMA NSW 2731\DRAWINGS\8. REVIT DRAWINGS\2022 0012 - CP01.2.rvt

8/04/2022 5:06:57 PM

edg
www.edg.space
445 High Street, Echuca 3564
236 View Street, Bendigo VIC 3550
Level 3, 480 Collins Street, Melbourne VIC 3000
www.edg.space
1300 290 184

No.	Description	Date

CLRS COMMUNITY HOUSE
2 SPOONBILL STREET
MOAMA NSW 2731

FLOOR PLAN

Project number	2022 0012
Date	APRIL 2022
Drawn by	AMcD
Scale	1 : 100
ABN. 74 631 536 475	RBP No. 18414

CP04

Sheet CP04 Of CP04

MEMBER bdav Building Designers Association Victoria